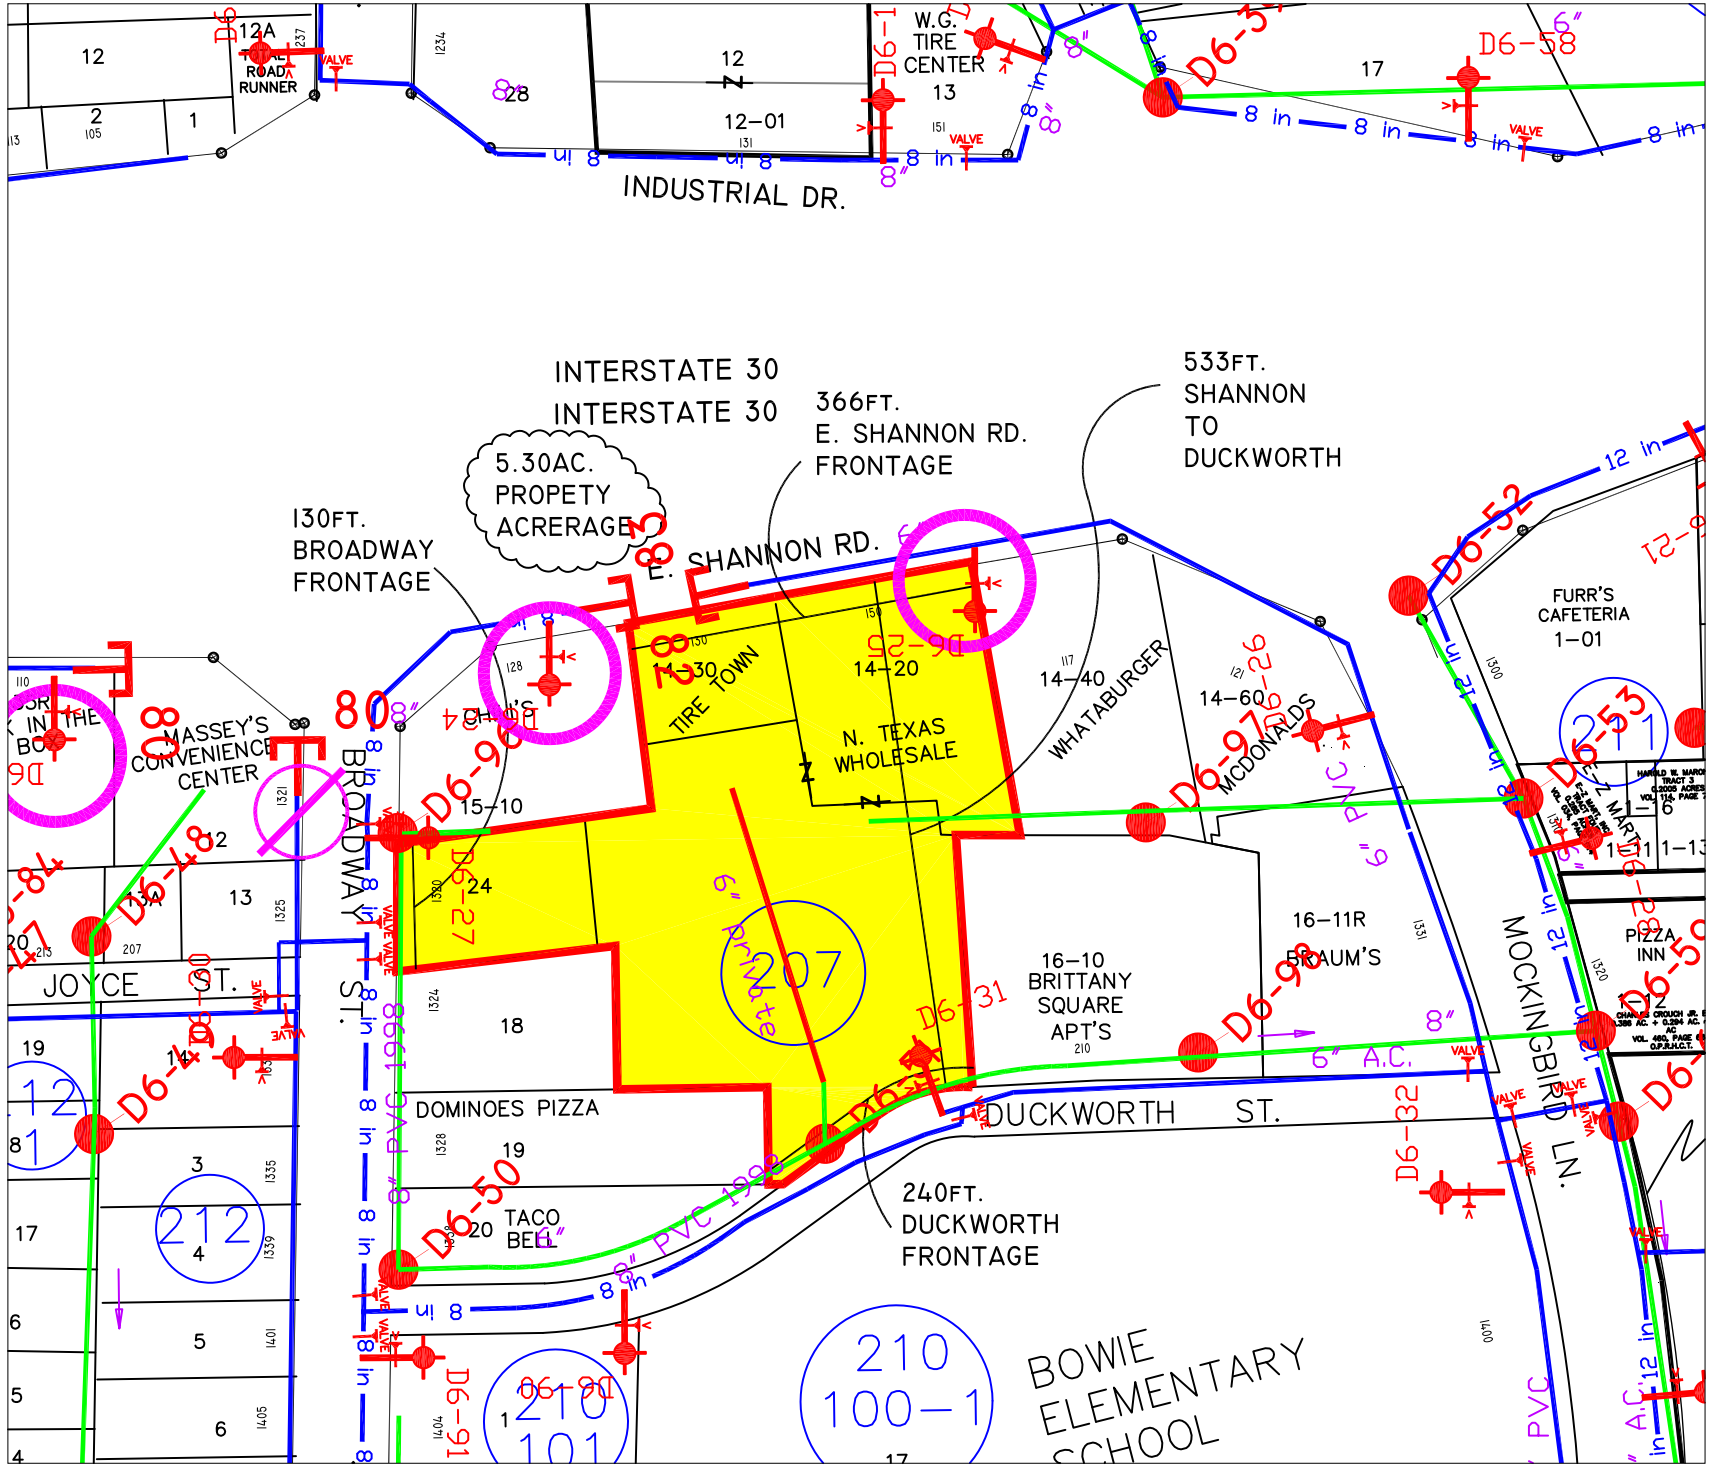

AREA OF INTREST

SCALE:	1"=200'
DATE: 03.13.2007	
SHEET X OF X	
DR. BY:	
CK. BY:	

BLOCK 207 UTILITIES

PREPARED BY THE CITY OF SULPHUR SPRINGS ENGINEERING DEPARTMENT

Sulphur Springs
Great Parks. Great People.

E:\COMMUNITY.DEVELOPMENT\DWG\Citymaps\CITY.DWG, 8x11(A-SIZE), 3/13/2007 4:57:17 PM, ANSI A (8.50 x 11.00 Inches), 1:1